PLAT OF SURVEY

All of Lot 2 in Block 1 of Spanish Gardens Addition
Bethany, Oklahoma County, Oklahoma

R 4 W

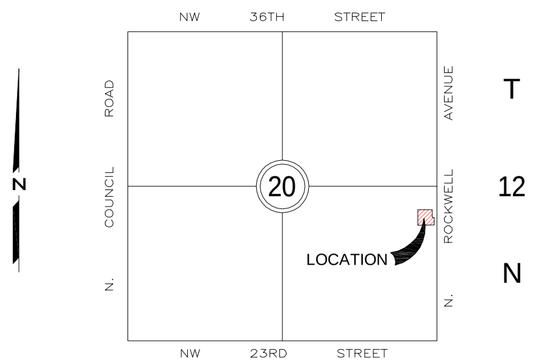

T 12 N

Location Map

Legend

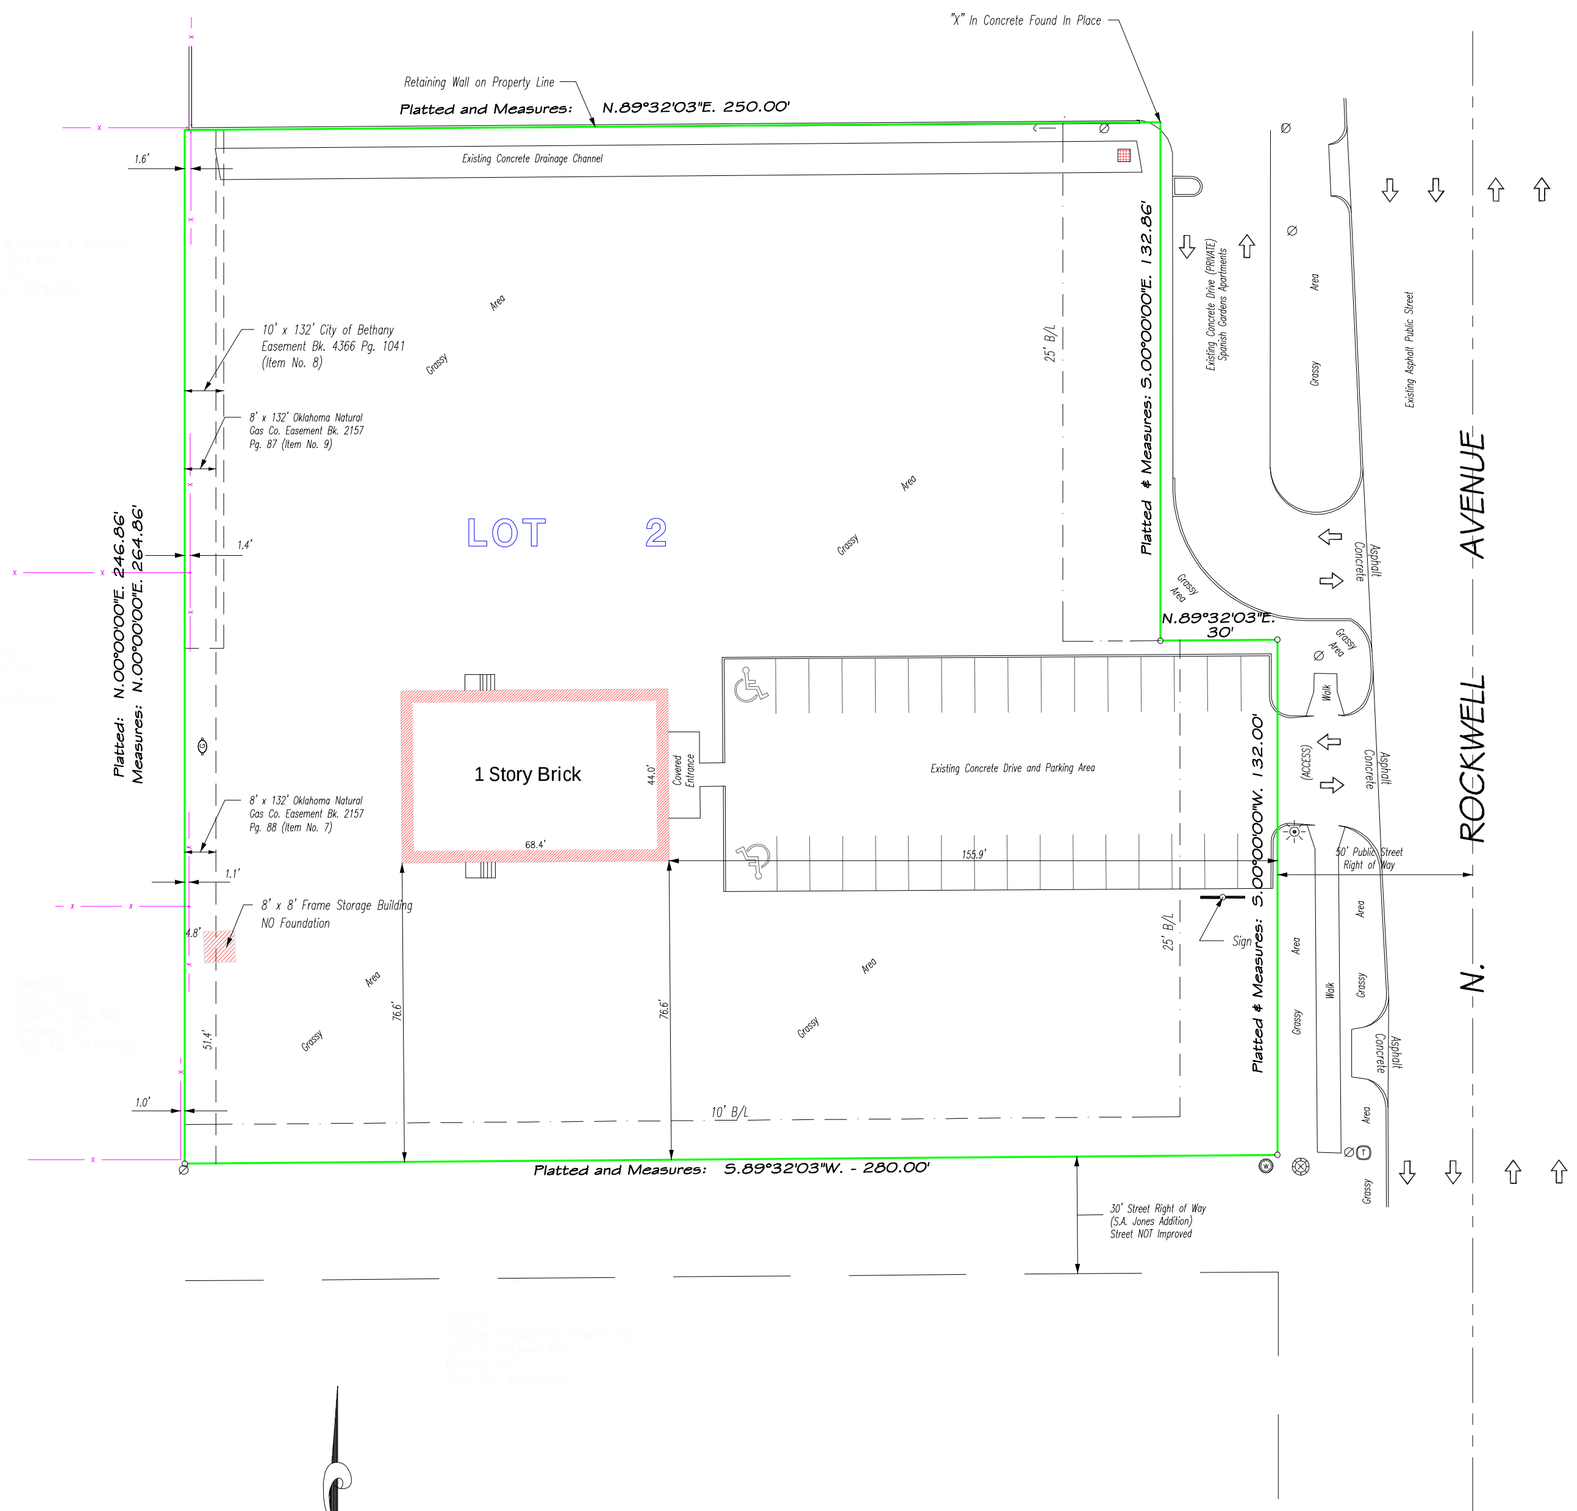

Surveyor's Certificate

LICENSED PROFESSIONAL LAND SURVEYOR
JAMES S. YAGER
1006
OKLAHOMA

Legal Description

Schedule B Items

Flood Zone Information

General Notes

Land Area

Survey and Plat by:
James S. Yager
Licensed Professional Land Surveyor
Certificate of Authorization Number 2778 Expires: 30 June 2011
1212 South Air Depot * Number 19 Suite 102
Midwest City, Oklahoma 73110 Telephone: 405-737-3412/Fax: 405-737-4215

File Name:	C:\DWG\ROCKCHURCH.DWG
Date of Survey:	6-2-2010
Date of Revision:	
Page 1 of 1	

PDF created with pdfFactory Pro trial version www.pdffactory.com